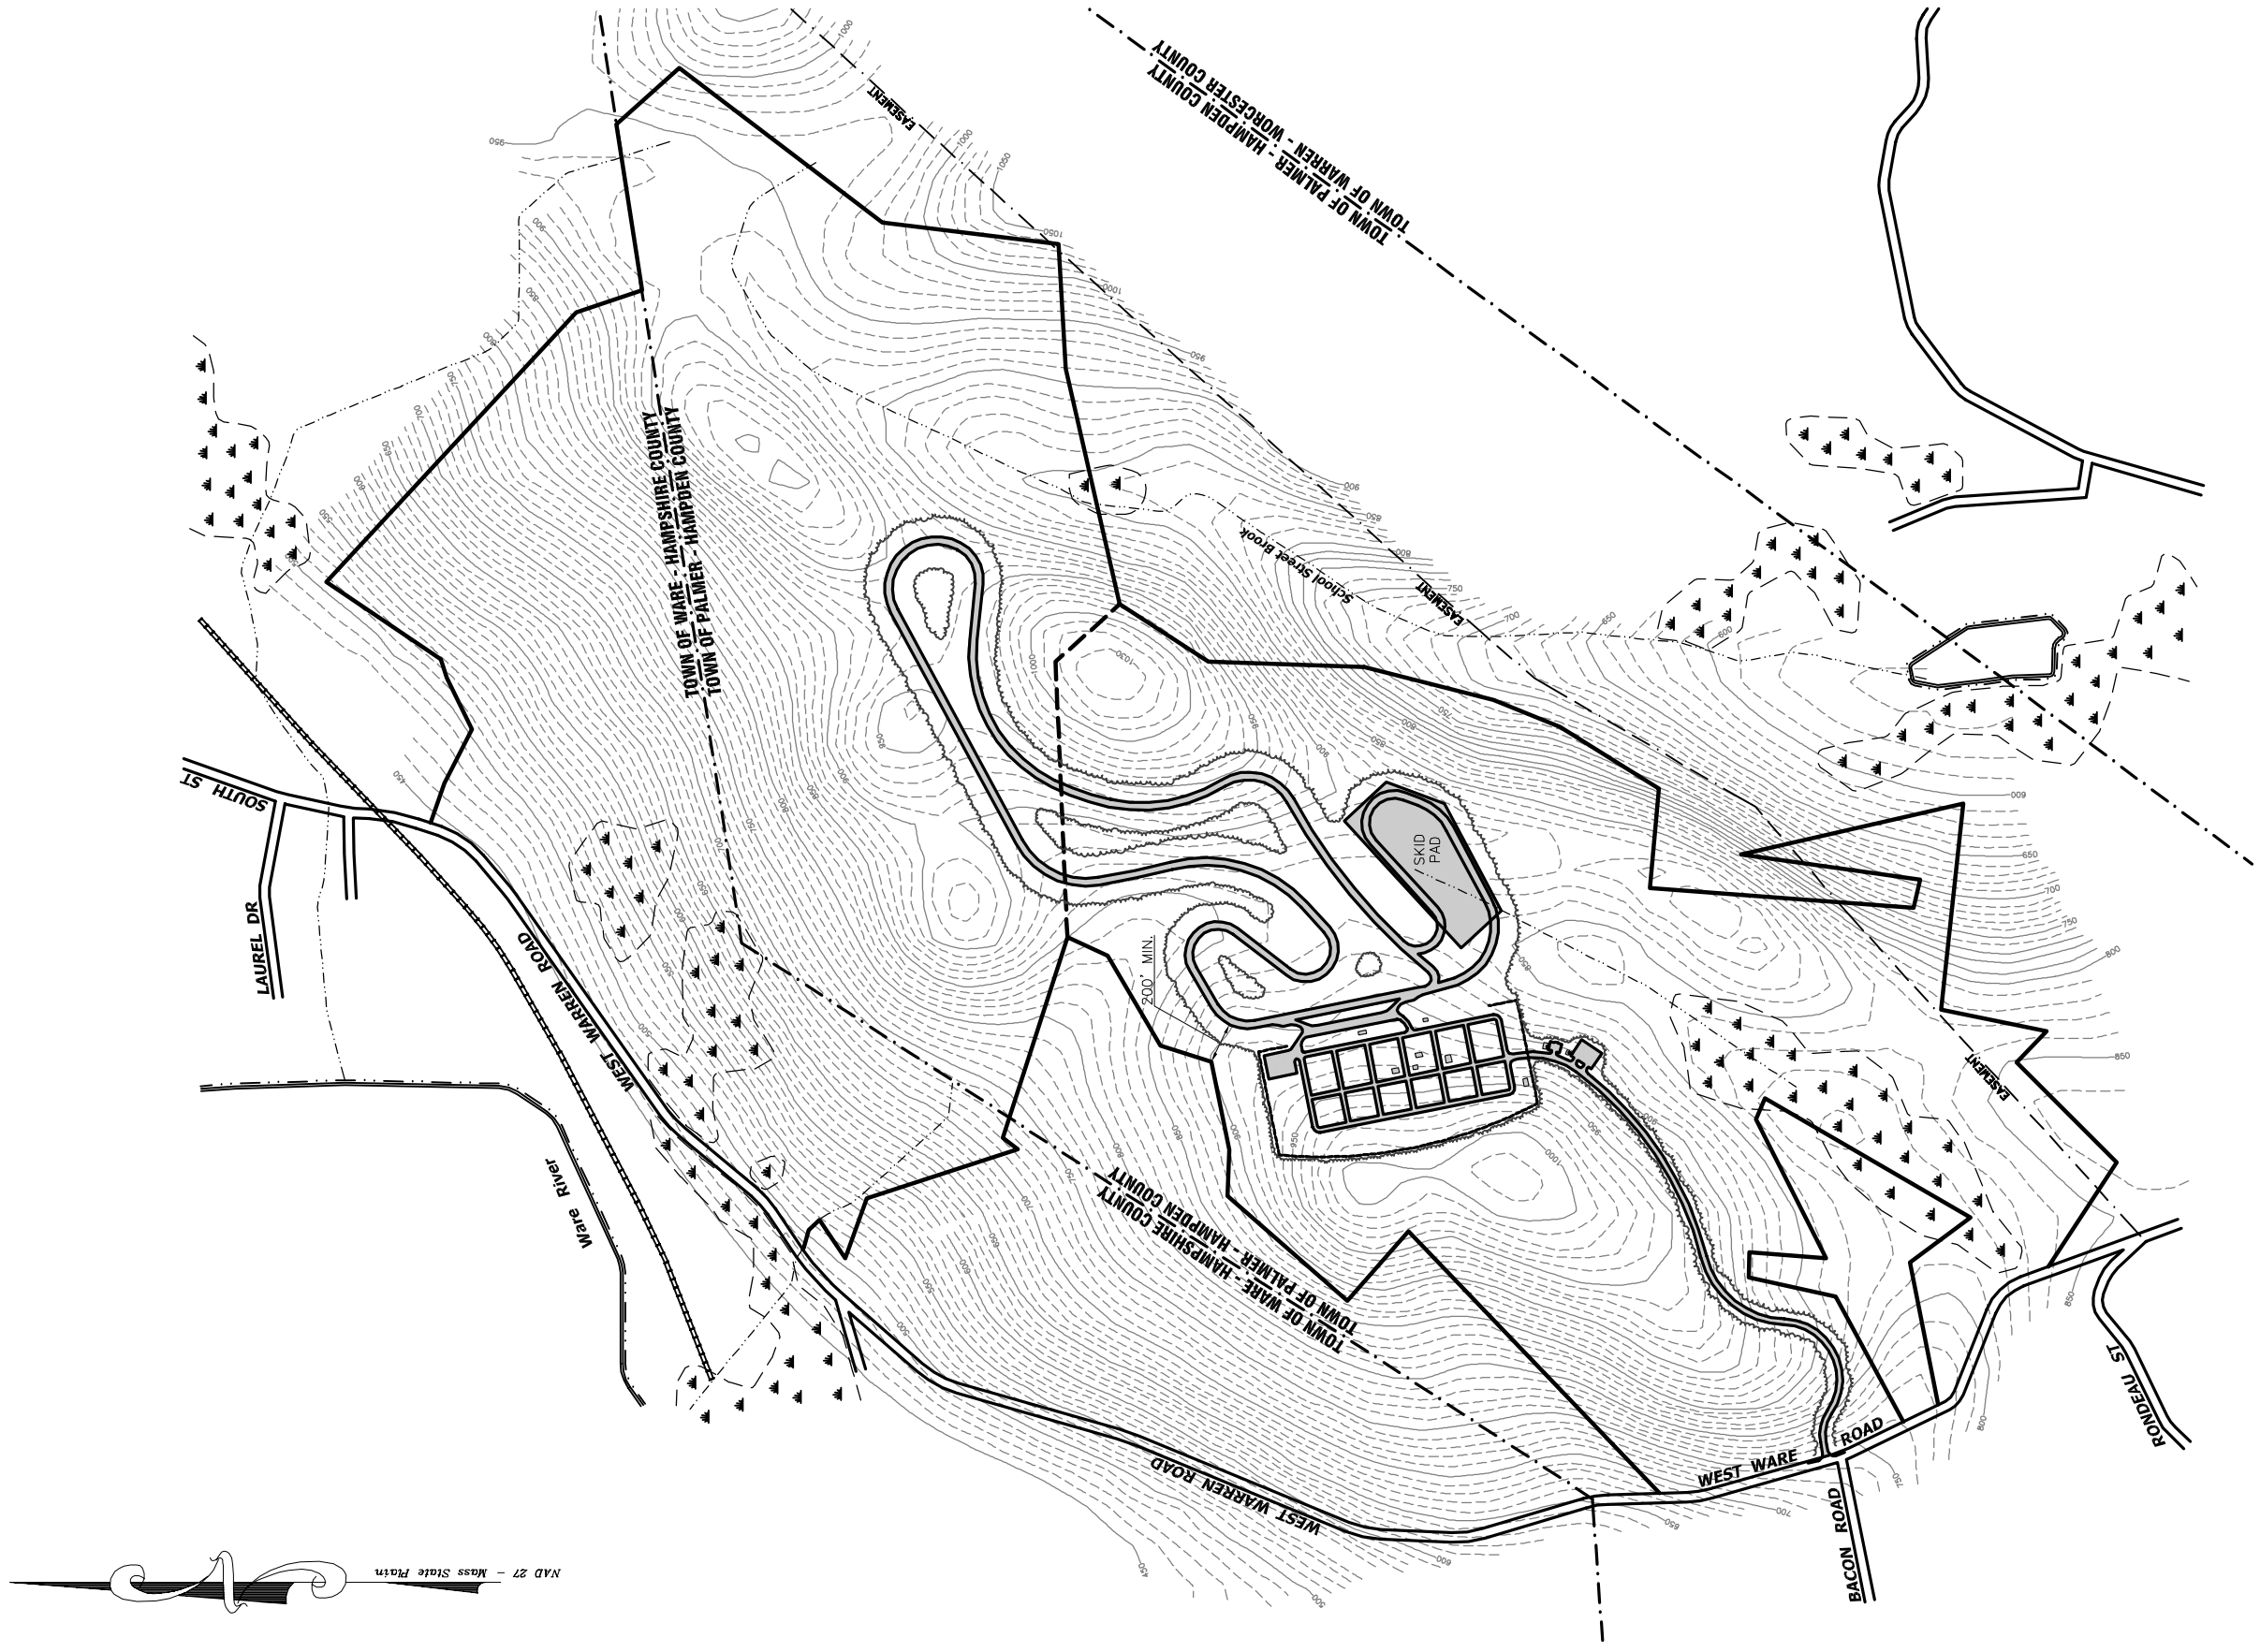


RAB Professional Engineers, Inc.
Civil / Transportation Design
10 Ross Simons Drive, Cranston, RI 02920
Phone: (401)463.4100
Fax: (401)463.4150
Email: RABEngineers@Verizon.net

PROPOSED SITE PLAN

PALMER MOTORSPORTS PARK

Figure 4

Palmer, Rhode Island